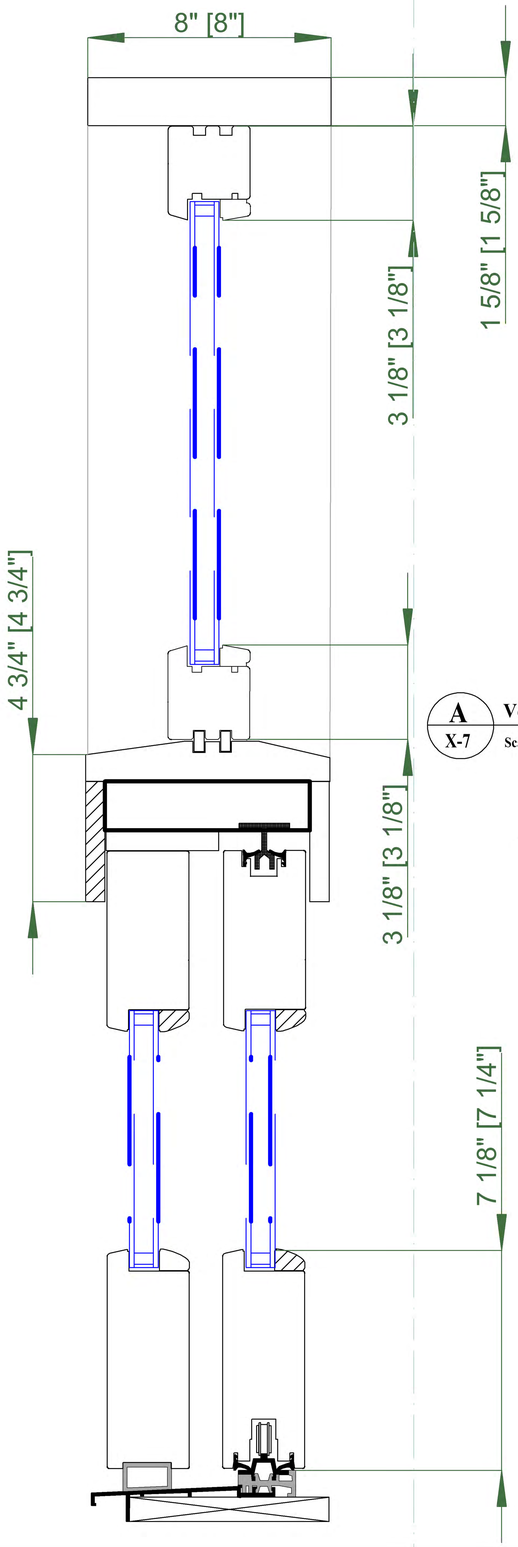

A X-7 **Vertical Section Sider with Transom**
Scale: 3/16" = 1"

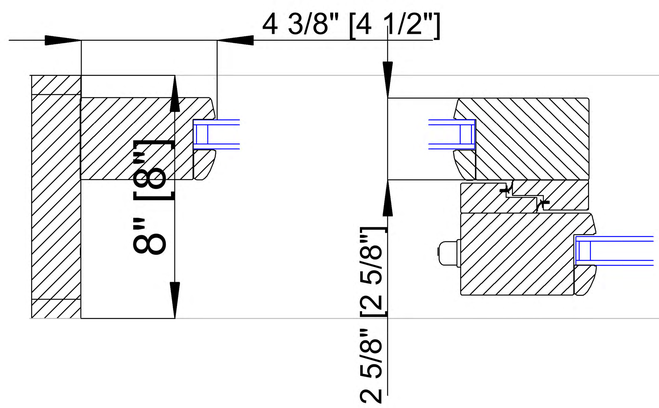

B X-7 **Horizontal Section Fixed Door**
Scale: 3/16" = 1"

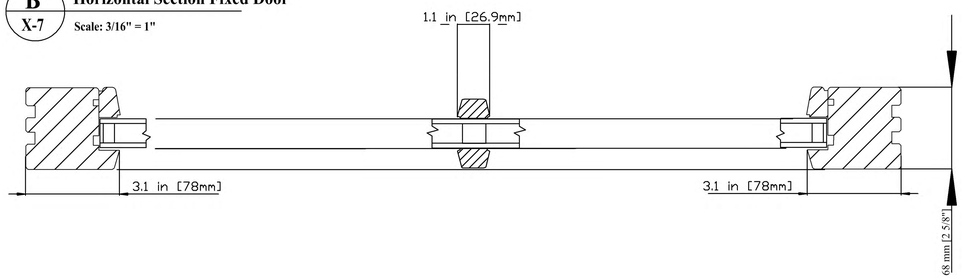

C X-7 **Vertical Section Fixed Door**
Scale: 3/16" = 1"

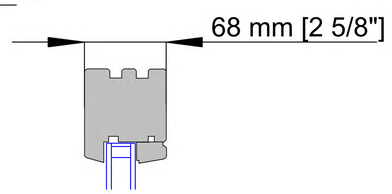

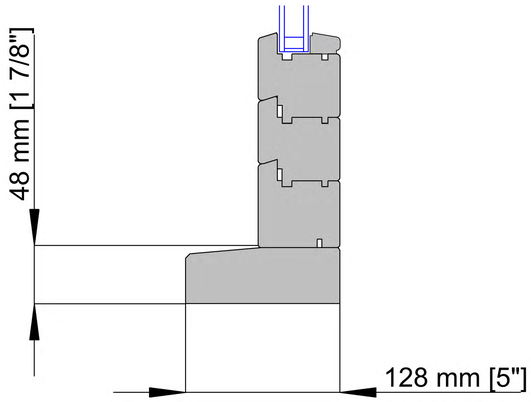

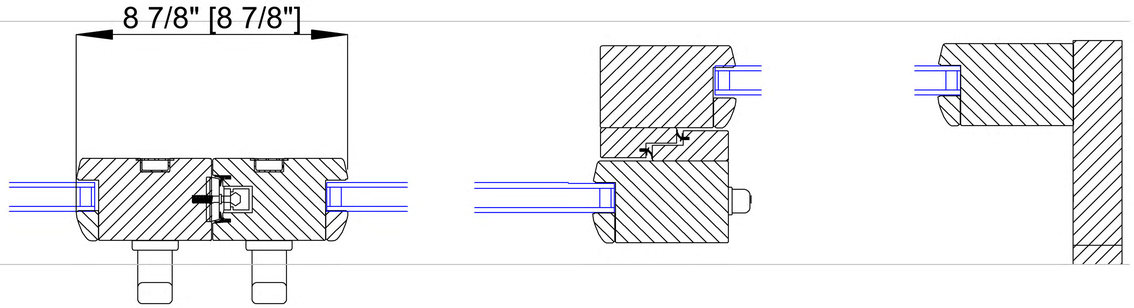

A X-7 **Vertical Section Sider with Transom**
Scale: 3/16" = 1"

EUROPEAN ARCHITECTURAL SUPPLY

European Architectural Supply, LLC

Tel: (781) 647-4432
Fax: (781) 207-0788
Cell: (781) 307-7247

SHEET TITLE: **Door & Slider Cross Sections**

SHEET No: **X-7**

PROJECT

SCALE: 3/16" = 1"

DRAWN BY: Dan Zarella

DATE: 03/02/2005